


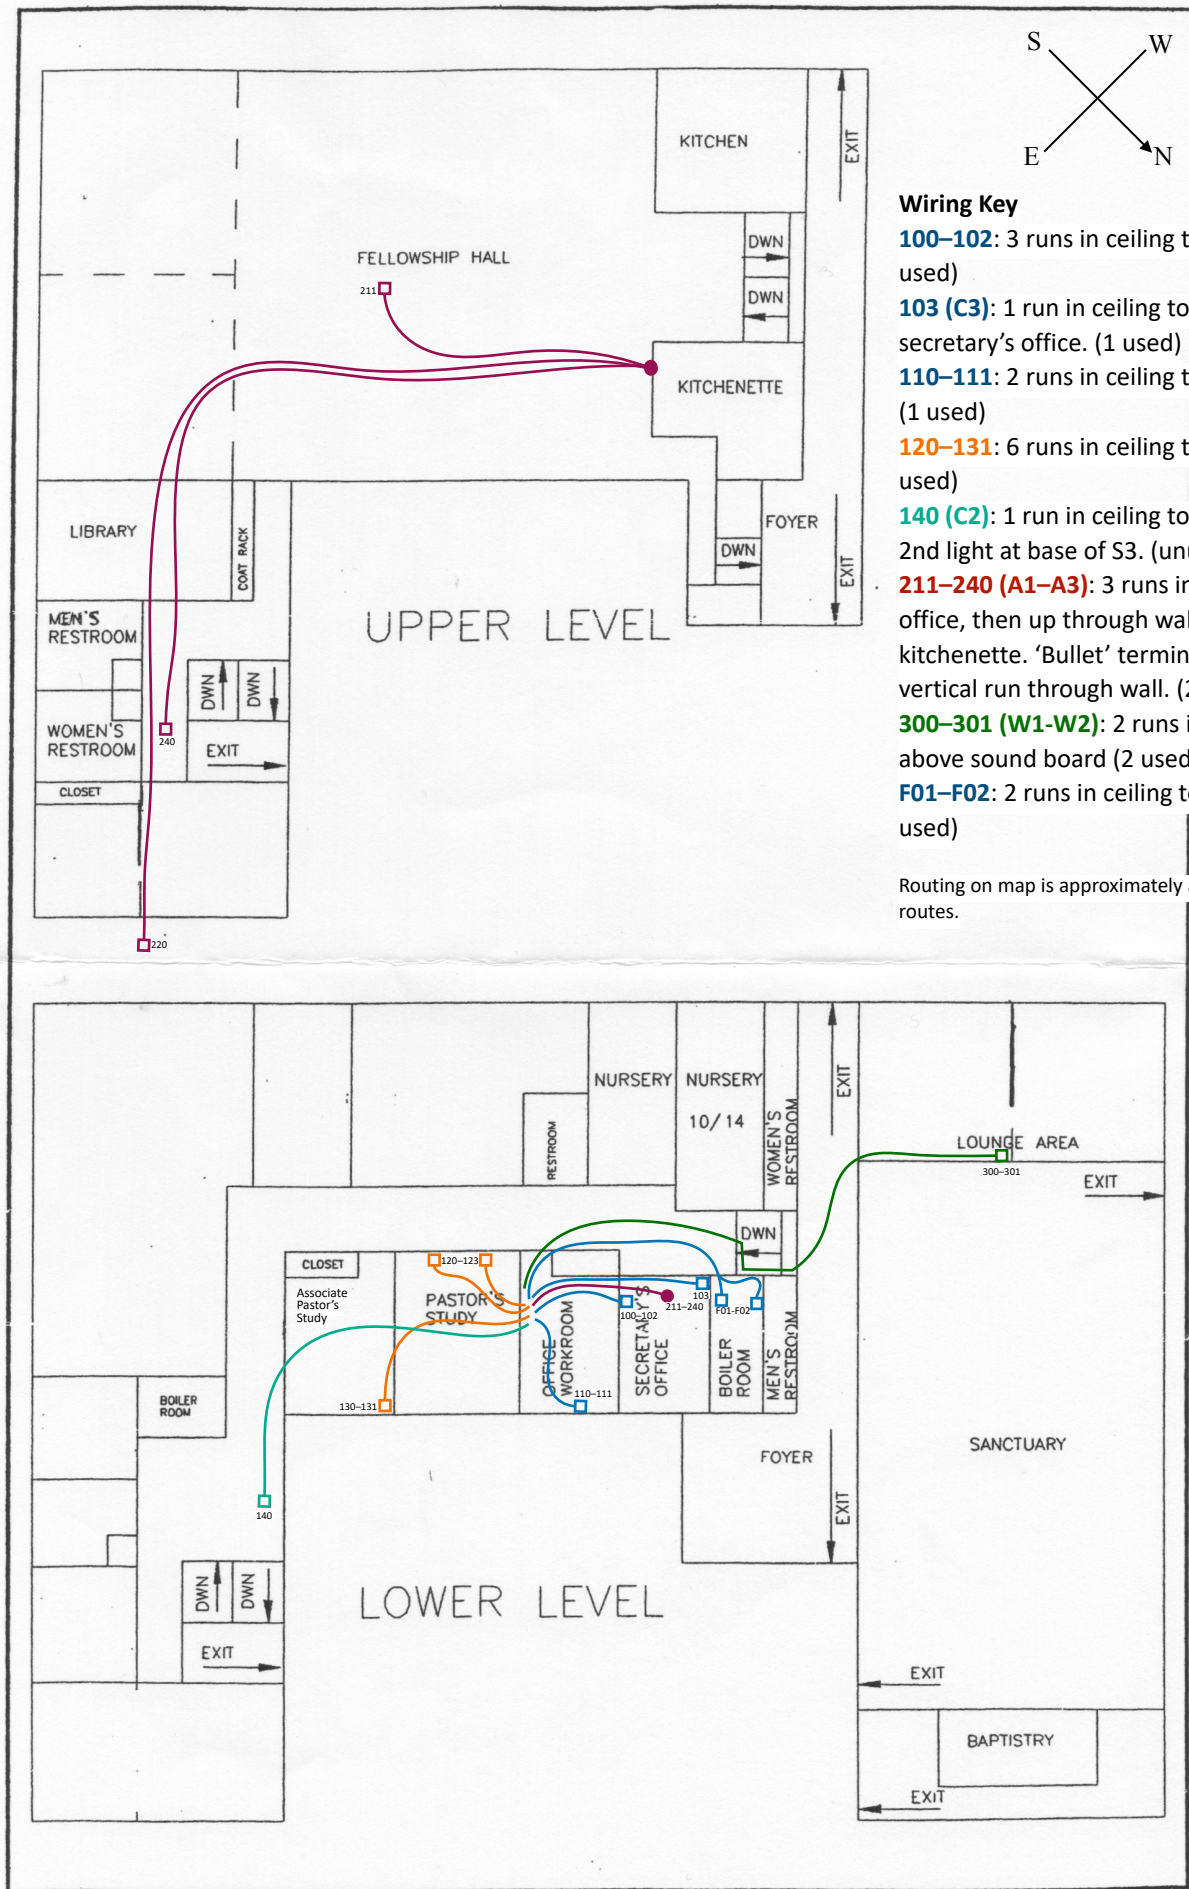

Wiring Key

- 100-102:** 3 runs in ceiling to secretary's office. (1 used)
- 103 (C3):** 1 run in ceiling to Alibi security box in secretary's office. (1 used)
- 110-111:** 2 runs in ceiling to copier connection. (1 used)
- 120-131:** 6 runs in ceiling to pastors' offices. (0 used)
- 140 (C2):** 1 run in ceiling to open terminal near 2nd light at base of S3. (unused)
- 211-240 (A1-A3):** 3 runs in ceiling to secretary's office, then up through wall to attic above kitchenette. 'Bullet' terminal indicates point of vertical run through wall. (2 used)
- 300-301 (W1-W2):** 2 runs in ceiling to attic above sound board (2 used)
- F01-F02:** 2 runs in ceiling to furnace room. (2 used)

Routing on map is approximately accurate to actual cable routes.

Wiring Diagram: all physical Ethernet runs at FBC traced and labeled.